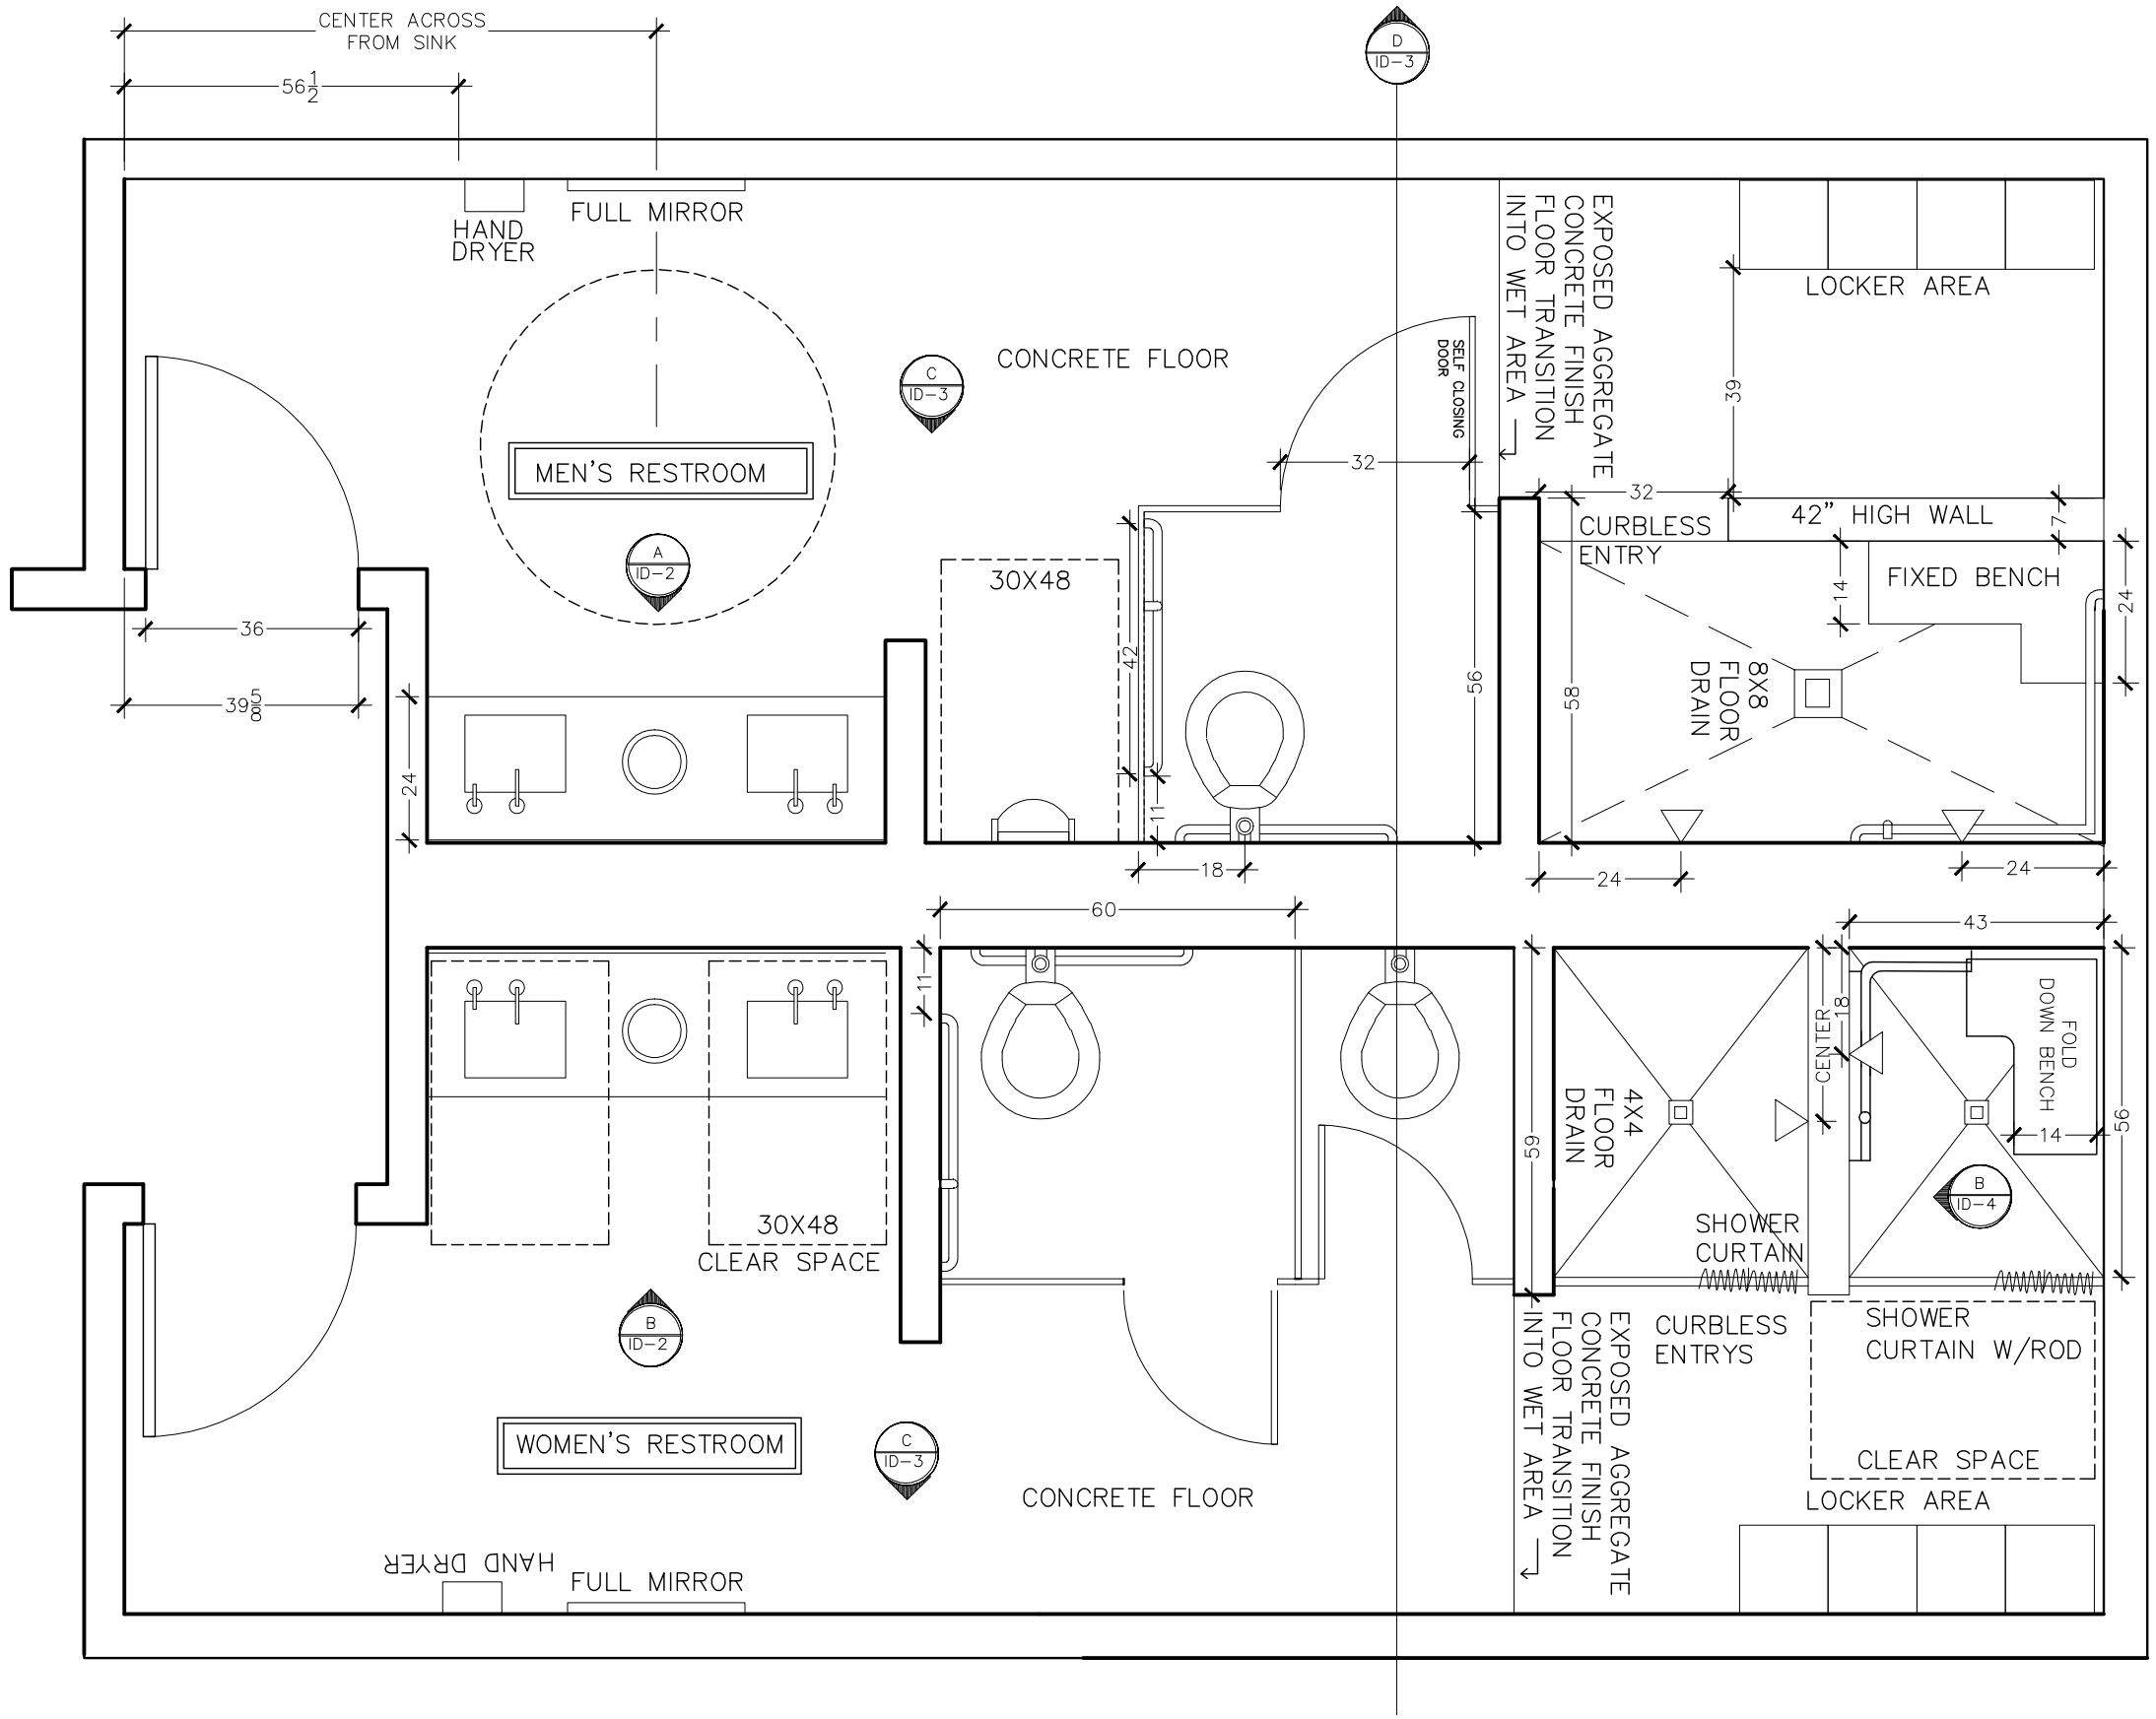

1 FLOOR PLANS
MEN'S & WOMEN'S RESTROOMS SCALE 3/8"= 1'-0"

TRACIE SCHUMACHER
PO BOX 3366
EAGLE, CO 81631

STUDIO 80 DESIGN
970.337.4770 OFFICE
970.376.7614 CELL

THE MINTURN FITNESS CENTER
MINTURN, COLORADO

ID1
8.01.13